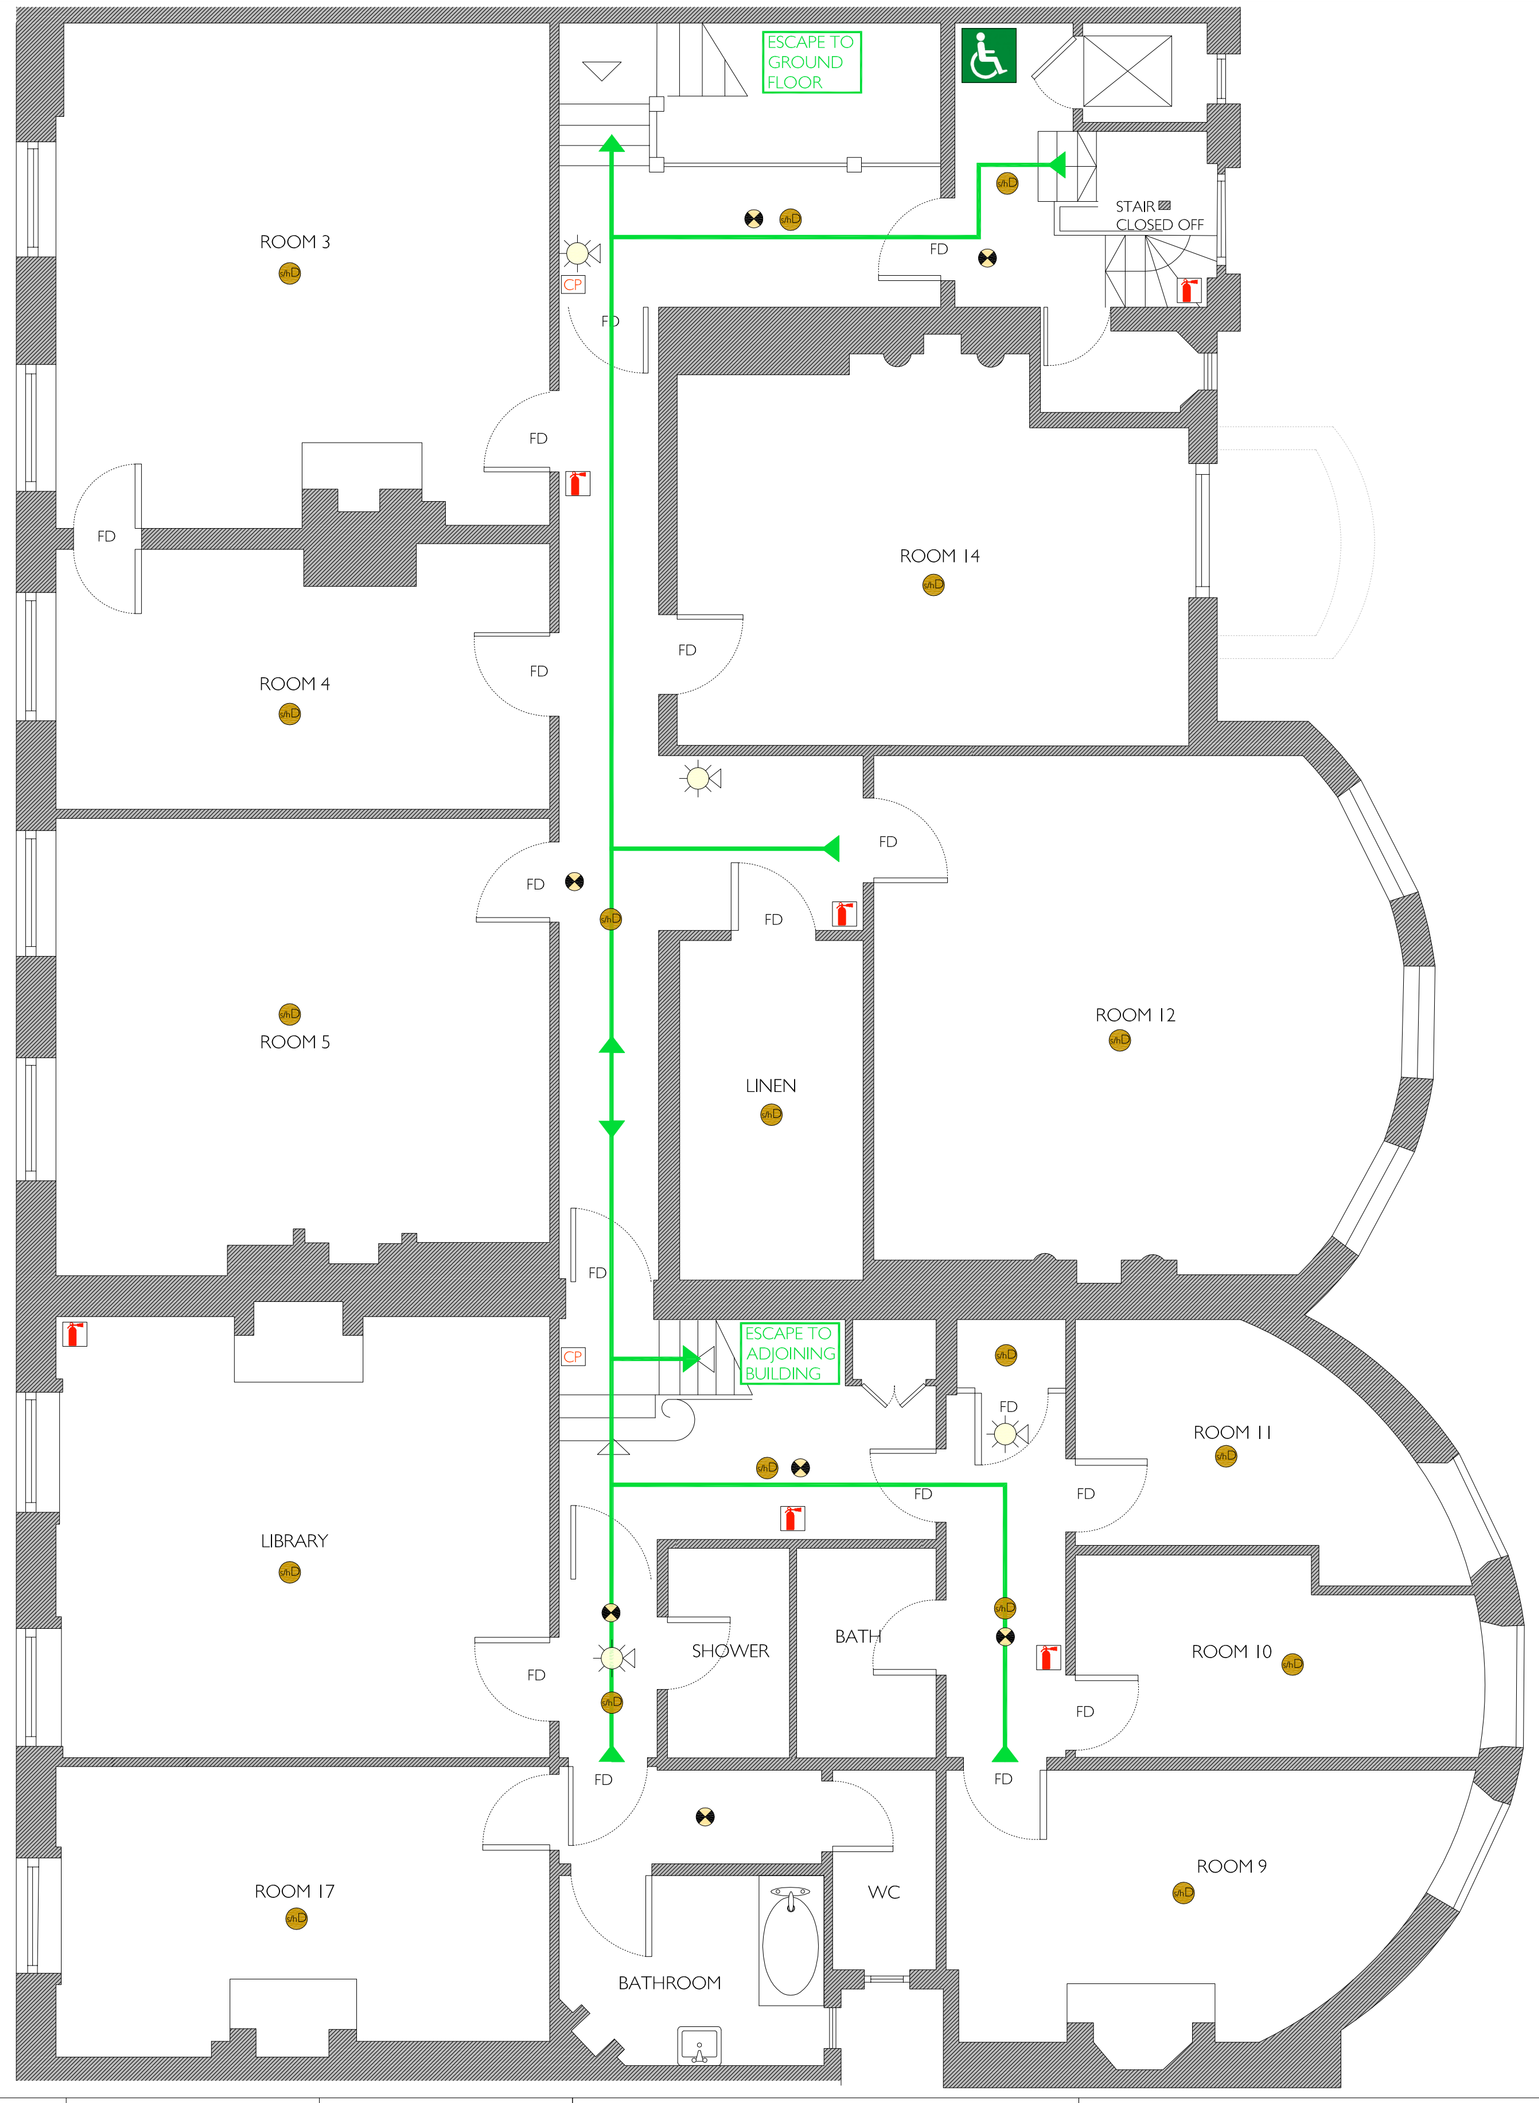

KEY

- illuminated exit sign
- emergency luminaire
- fire sounder
- CP — call point
- fire estinguisher
- smoke/heat detector
- FAP — fire alarm panel
- FD — fire door
- refuge point

GENERAL NOTES

1. DO NOT SCALE FROM THIS DRAWING
2. THE DIMENSIONS SHOWN ON THIS DRAWING HAVE BEEN BASED ON THE DIMENSIONS TAKEN BY ROUGH SITE MEASUREMENTS.
3. ALL LEVELS AND DIMENSIONS TO BE CHECKED ON SITE AND ANY DISCREPANCIES NOTED TO THE ARCHITECT IMMEDIATELY.
4. THIS DRAWING IS TO BE READ IN CONJUNCTION WITH ALL RELEVANT CONSULTANTS' DRAWINGS AND SPECIFICATIONS.
5. THIS DRAWING IS COPYRIGHT AND MUST NOT BE REPRODUCED WITHOUT THE PRIOR WRITTEN AGREEMENT OF THE ARCHITECT.

MISCELLANEOUS NOTES

.

KEY

NORTH POINT

FILE PATH

N:\L1527 Savile Club\drawings\refiplans\x_+03

REVISION

*	28 06 13	KOB	FIRST ISSUE
A	08 07 13	KOB	COORDINATED WITH SOLOMON ELECTRICAL SERVICES LTD
B	11 12 13	KOB	UPDATED
C	07 05 14	KOB	REFUGE POINTS SHOWN

TREHEARNEARCHITECTS

PROJECT
69 BROOK STREET
LONDON W1

SUBJECT
LICENSING PLAN
THIRD FLOOR

SCALE	DATE	JOB NO.	DRAWING NO.	REVISION
1:100@A3	06 13	L1527	L(lics)05	C

40 CHANCERY LANE LONDON WC2A 1JB 020 7421 1790 www.trehearne.co.uk